


REVISIONS		
DATE	NAME	NO.

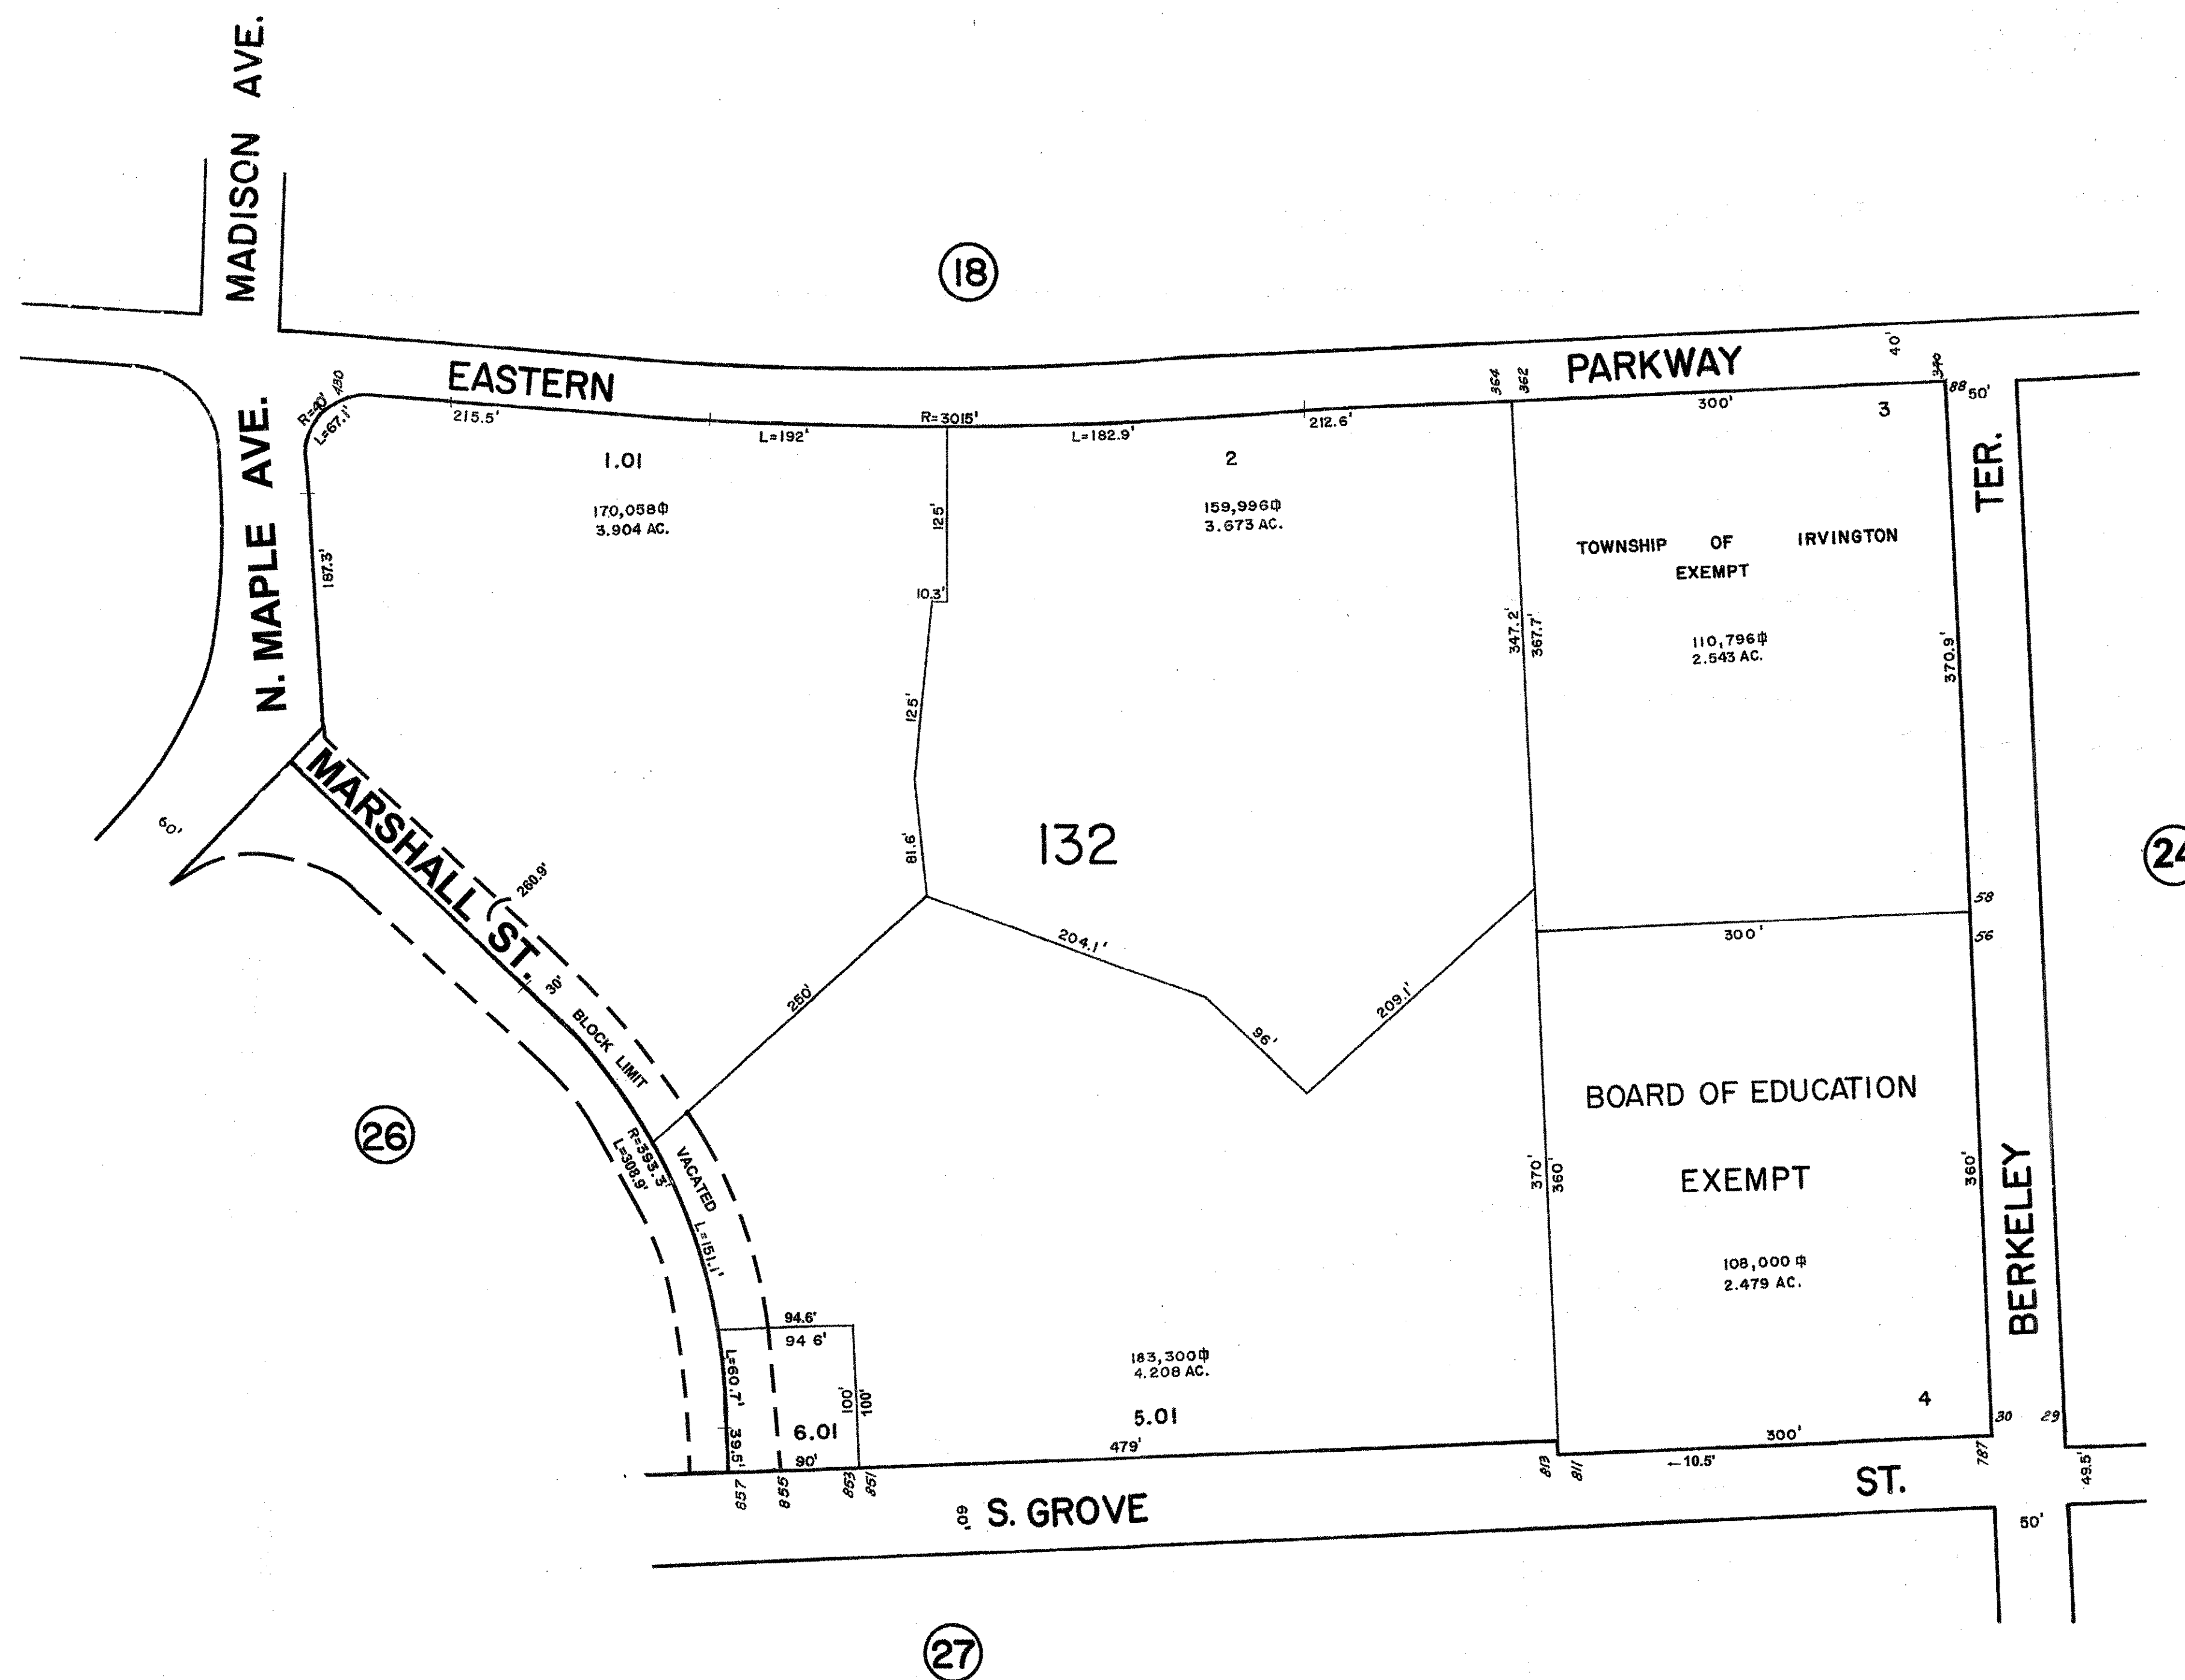

THIS SHEET IS A SCANNED COPY OF THE TAX MAP PREPARED BY APPRAISAL SURVEYS INC. SEPTEMBER, 1987. THE ORIGINAL APPROVED MAP IS ON FILE IN THE ASSESSORS OFFICE.

NEW JERSEY DEPARTMENT OF THE TREASURY DIVISION OF TAXATION PROPERTY ADMINISTRATION TAX MAP SECTION APPROVED AS A TAX MAP PURSUANT TO THE AUTHORITY OF N.J.S.A. 54:1-15 & N.J.S.A. 54:50-1 FOR THE DIRECTOR, DIVISION OF TAXATION <i>Sue Davison</i> CTA Supervising Field Rep Sue Davison, CTA Supervising Field Rep DATE SEP 11 2013 SERIAL NO. 1025	TAX MAP TOWNSHIP OF IRVINGTON ESSEX COUNTY, NEW JERSEY SCALE 1" = 80' DATE 1/31/2013 CASEY & KELLER, INC. MICHAEL LANZAFAMA, PLS 258 MAIN ST. MILLBURN, NJ 07041 TO SHOW CONDITIONS AS OF JANUARY 31, 2013
--	---