


| REVISIONS |      |     |
|-----------|------|-----|
| DATE      | NAME | NO. |
|           |      |     |
|           |      |     |
\* BLOCK 173 LOT 2 - EXEMPT  
REDEMPTION OF ZION CHURCH NJ

\* BLOCK 173 LOT 4 - EXEMPT  
THE REVIVALIST CELESTIAL CHURCH

\* BLOCK 174 LOT 2 - EXEMPT  
CHRIST APOSTOLIC CHURCH  
AGBALA ITURA

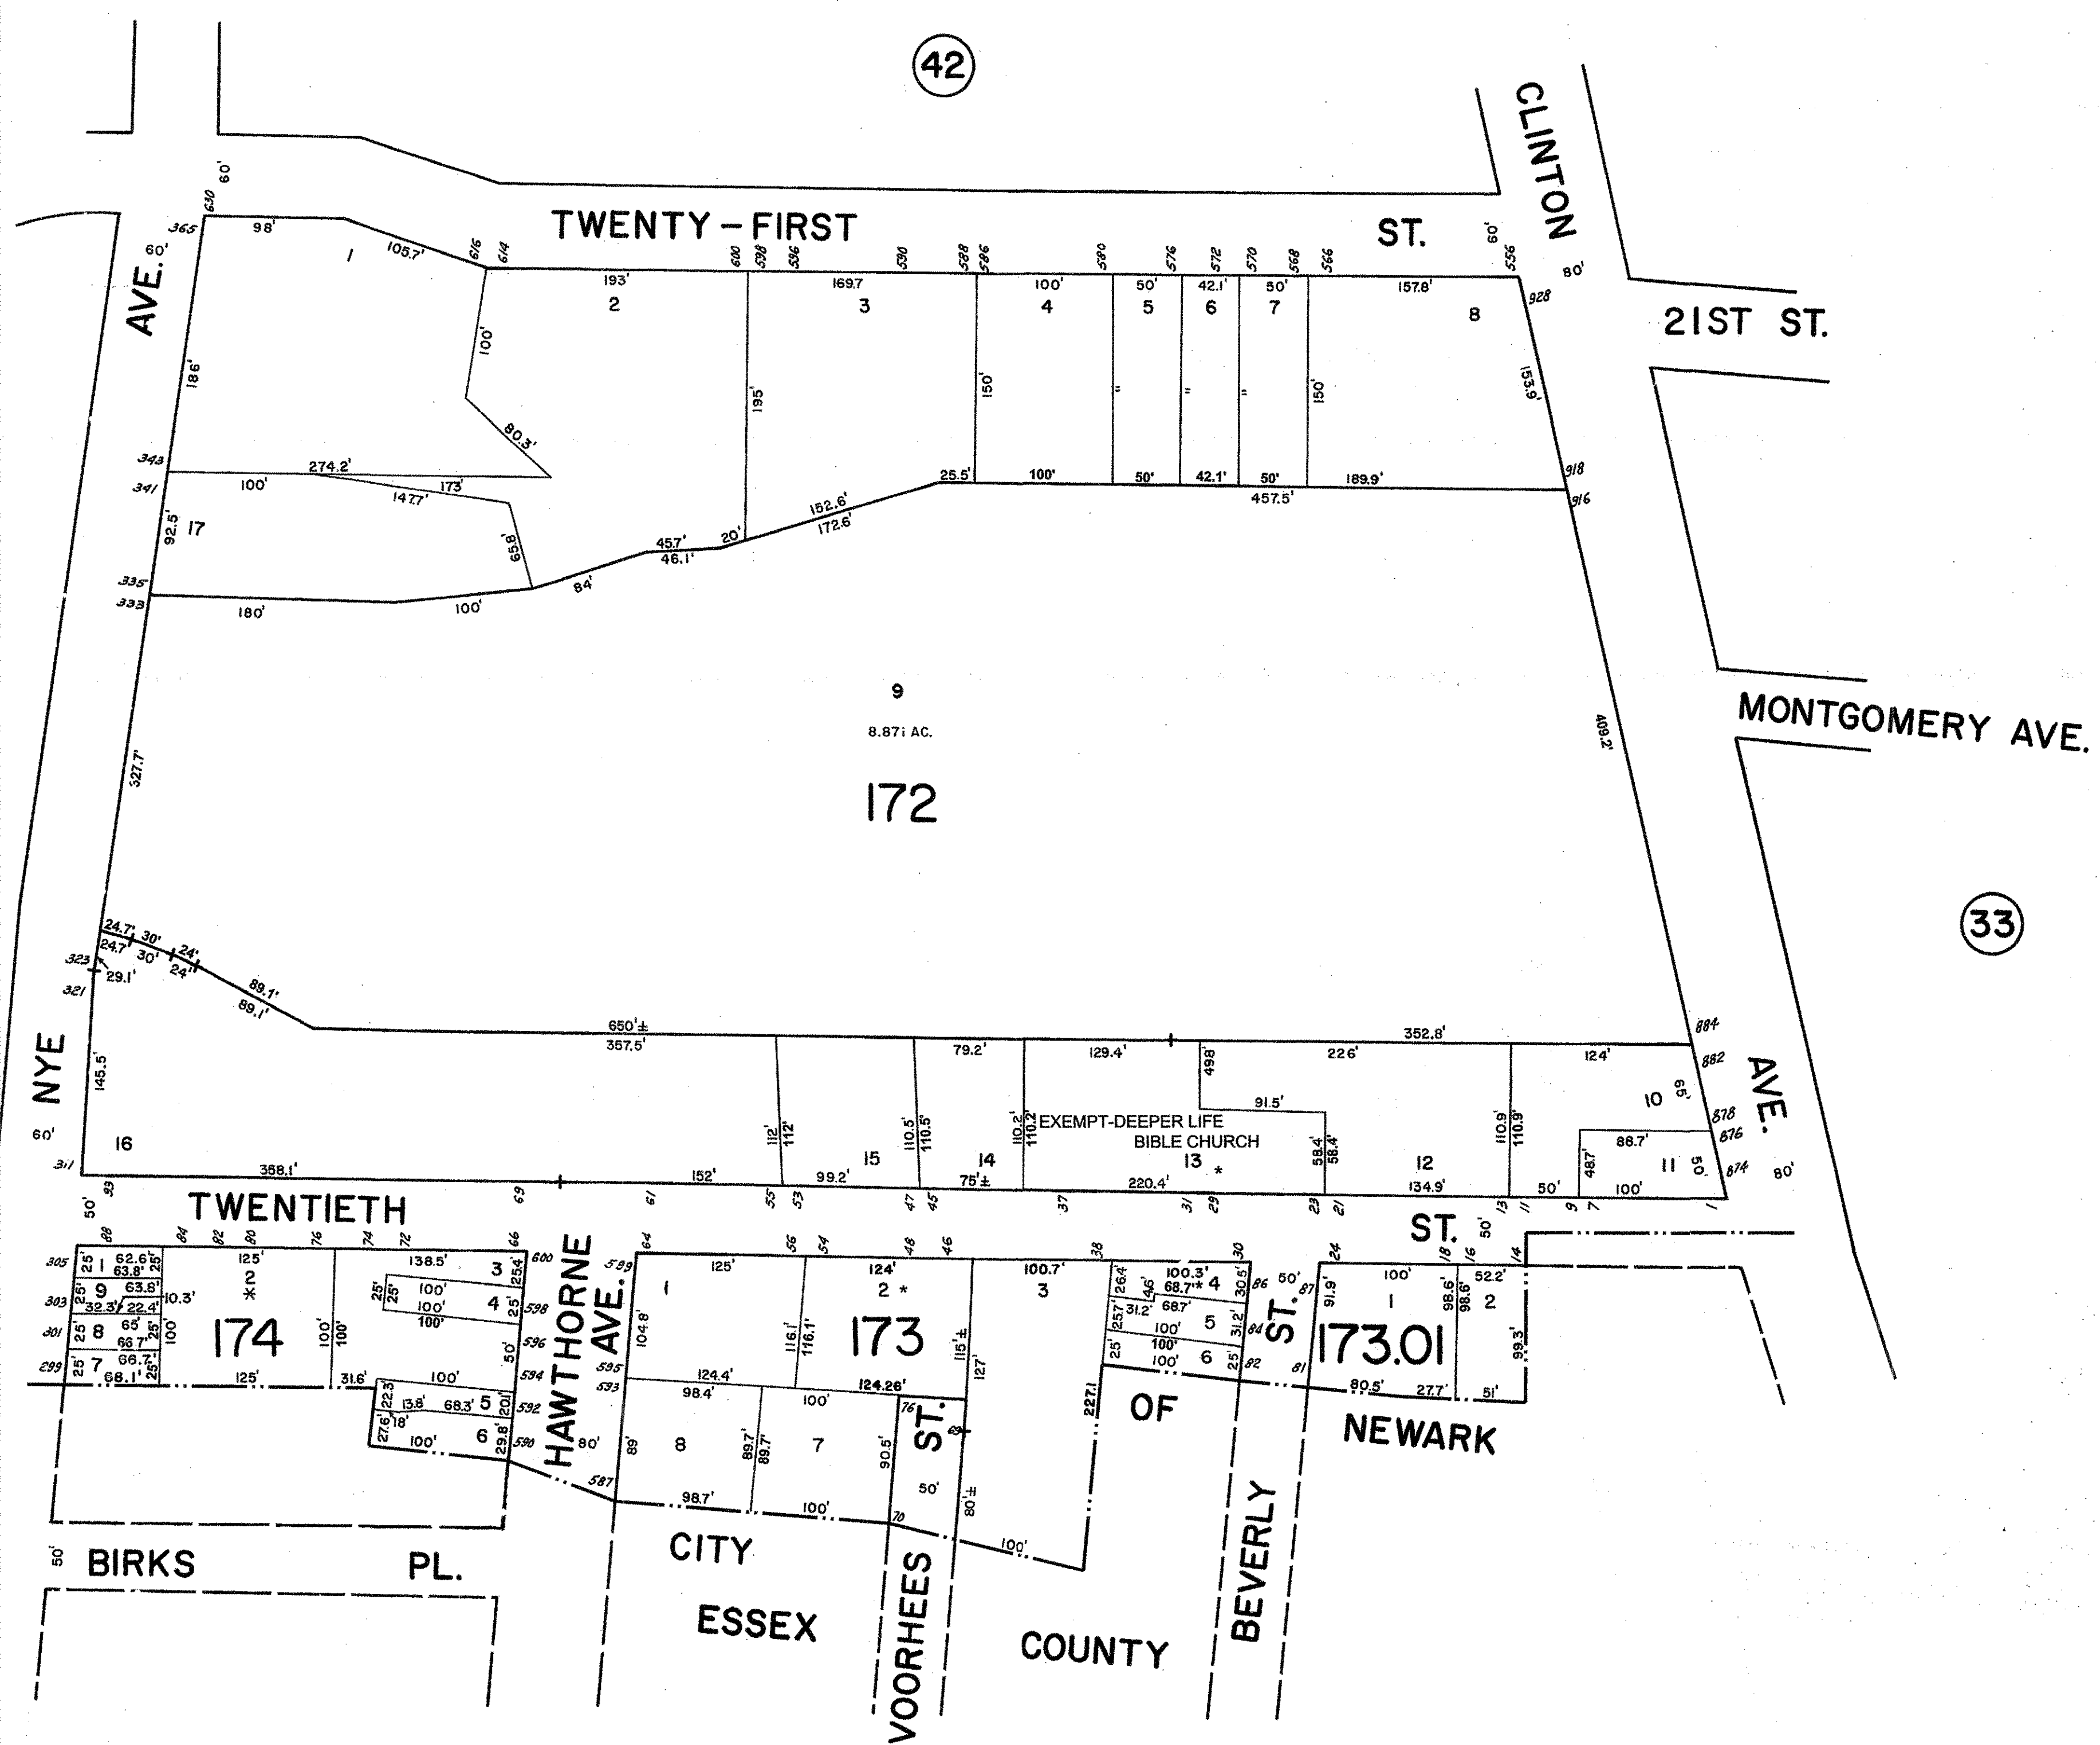

NEW JERSEY DEPARTMENT OF THE TREASURY  
DIVISION OF TAXATION  
PROPERTY ADMINISTRATION TAX MAP SECTION  
APPROVED AS A TAX MAP PURSUANT TO THE  
AUTHORITY OF N.J.S.A. 54:1-15 & N.J.S.A. 54:50-1  
FOR THE DIRECTOR, DIVISION OF TAXATION

*Sue Davison* CTA Supervising Field Rep  
Sue Davison, CTA Supervising Field Rep

DATE: SEP 11 2013 SERIAL NO. 1025

THIS SHEET IS A SCANNED COPY OF THE TAX MAP PREPARED  
BY APPRAISAL SURVEYS INC. SEPTEMBER, 1987. THE ORIGINAL  
APPROVED MAP IS ON FILE IN THE ASSESSORS OFFICE.

**TAX MAP**  
**TOWNSHIP OF IRVINGTON**  
ESSEX COUNTY, NEW JERSEY  
SCALE 1" = 80' DATE 1/31/2013

**CASEY & KELLER, INC.**  
**MICHAEL LANZAFAMA, PLS**  
258 MAIN ST. MILLBURN, NJ 07041  
TO SHOW CONDITIONS AS OF JANUARY 31, 2013