


REVISIONS		
DATE	NAME	NO.

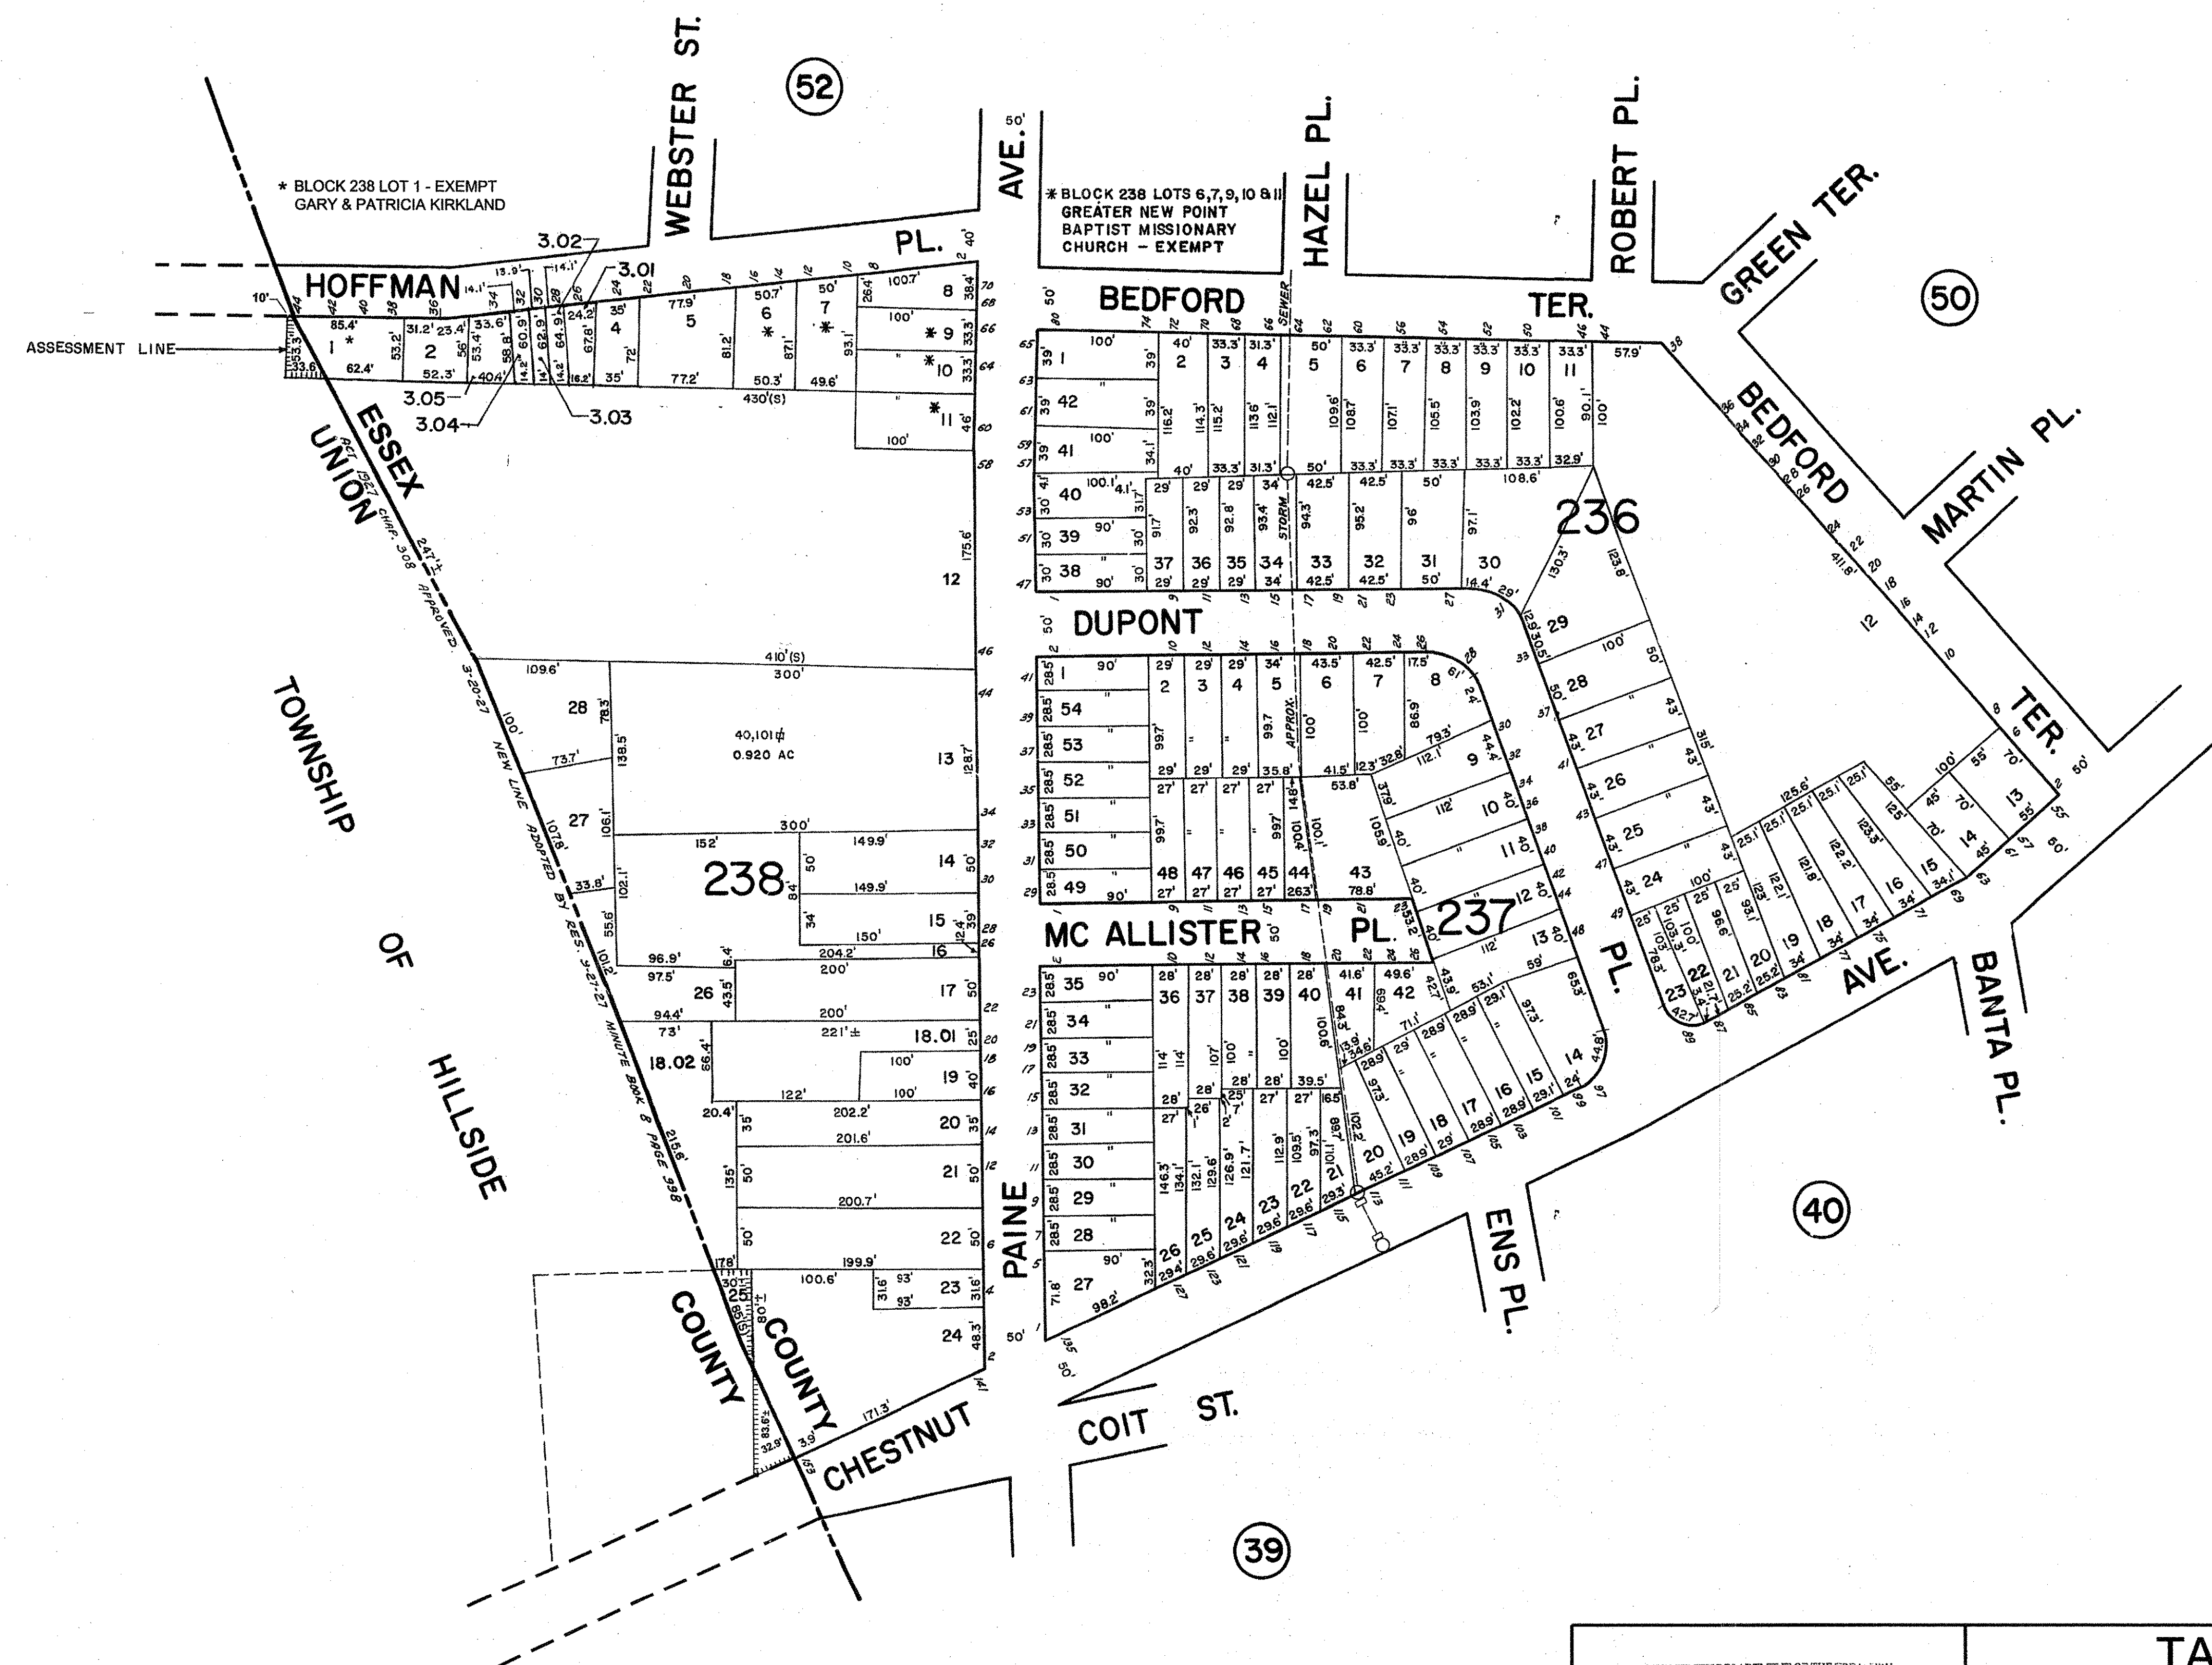

NEW JERSEY DEPARTMENT OF TREASURY
DIVISION OF TAXATION
PROPERTY APPRAISAL AND TAX MAPS
APPROVED AS A TAX MAP PURSUANT TO THE
AUTHORITY OF N.J.S.A. 54:1-15 & N.J.S.A. 54:1-16
FOR THE DIRECTOR, DIVISION OF TAXATION
Sue Davison, CTA Supervising Field Rep
Sue Davison, CTA Supervising Field Rep

DATE: SEP 11 2013 SERIAL NO. 1025

TAX MAP
TOWNSHIP OF IRVINGTON
ESSEX COUNTY, NEW JERSEY
SCALE 1" = 80' DATE 1/31/2013
CASEY & KELLER, INC.
MICHAEL LANZAFAMA, PLS
258 MAIN ST. MILLBURN, NJ 07041
TO SHOW CONDITIONS AS OF JANUARY 31, 2013

THIS SHEET IS A SCANNED COPY OF THE TAX MAP PREPARED
BY APPRAISAL SURVEYS, INC. SEPTEMBER 1997. THE ORIGINAL
APPROVED MAP IS ON FILE IN THE ASSESSORS OFFICE.