


REVISIONS		
DATE	NAME	NO.

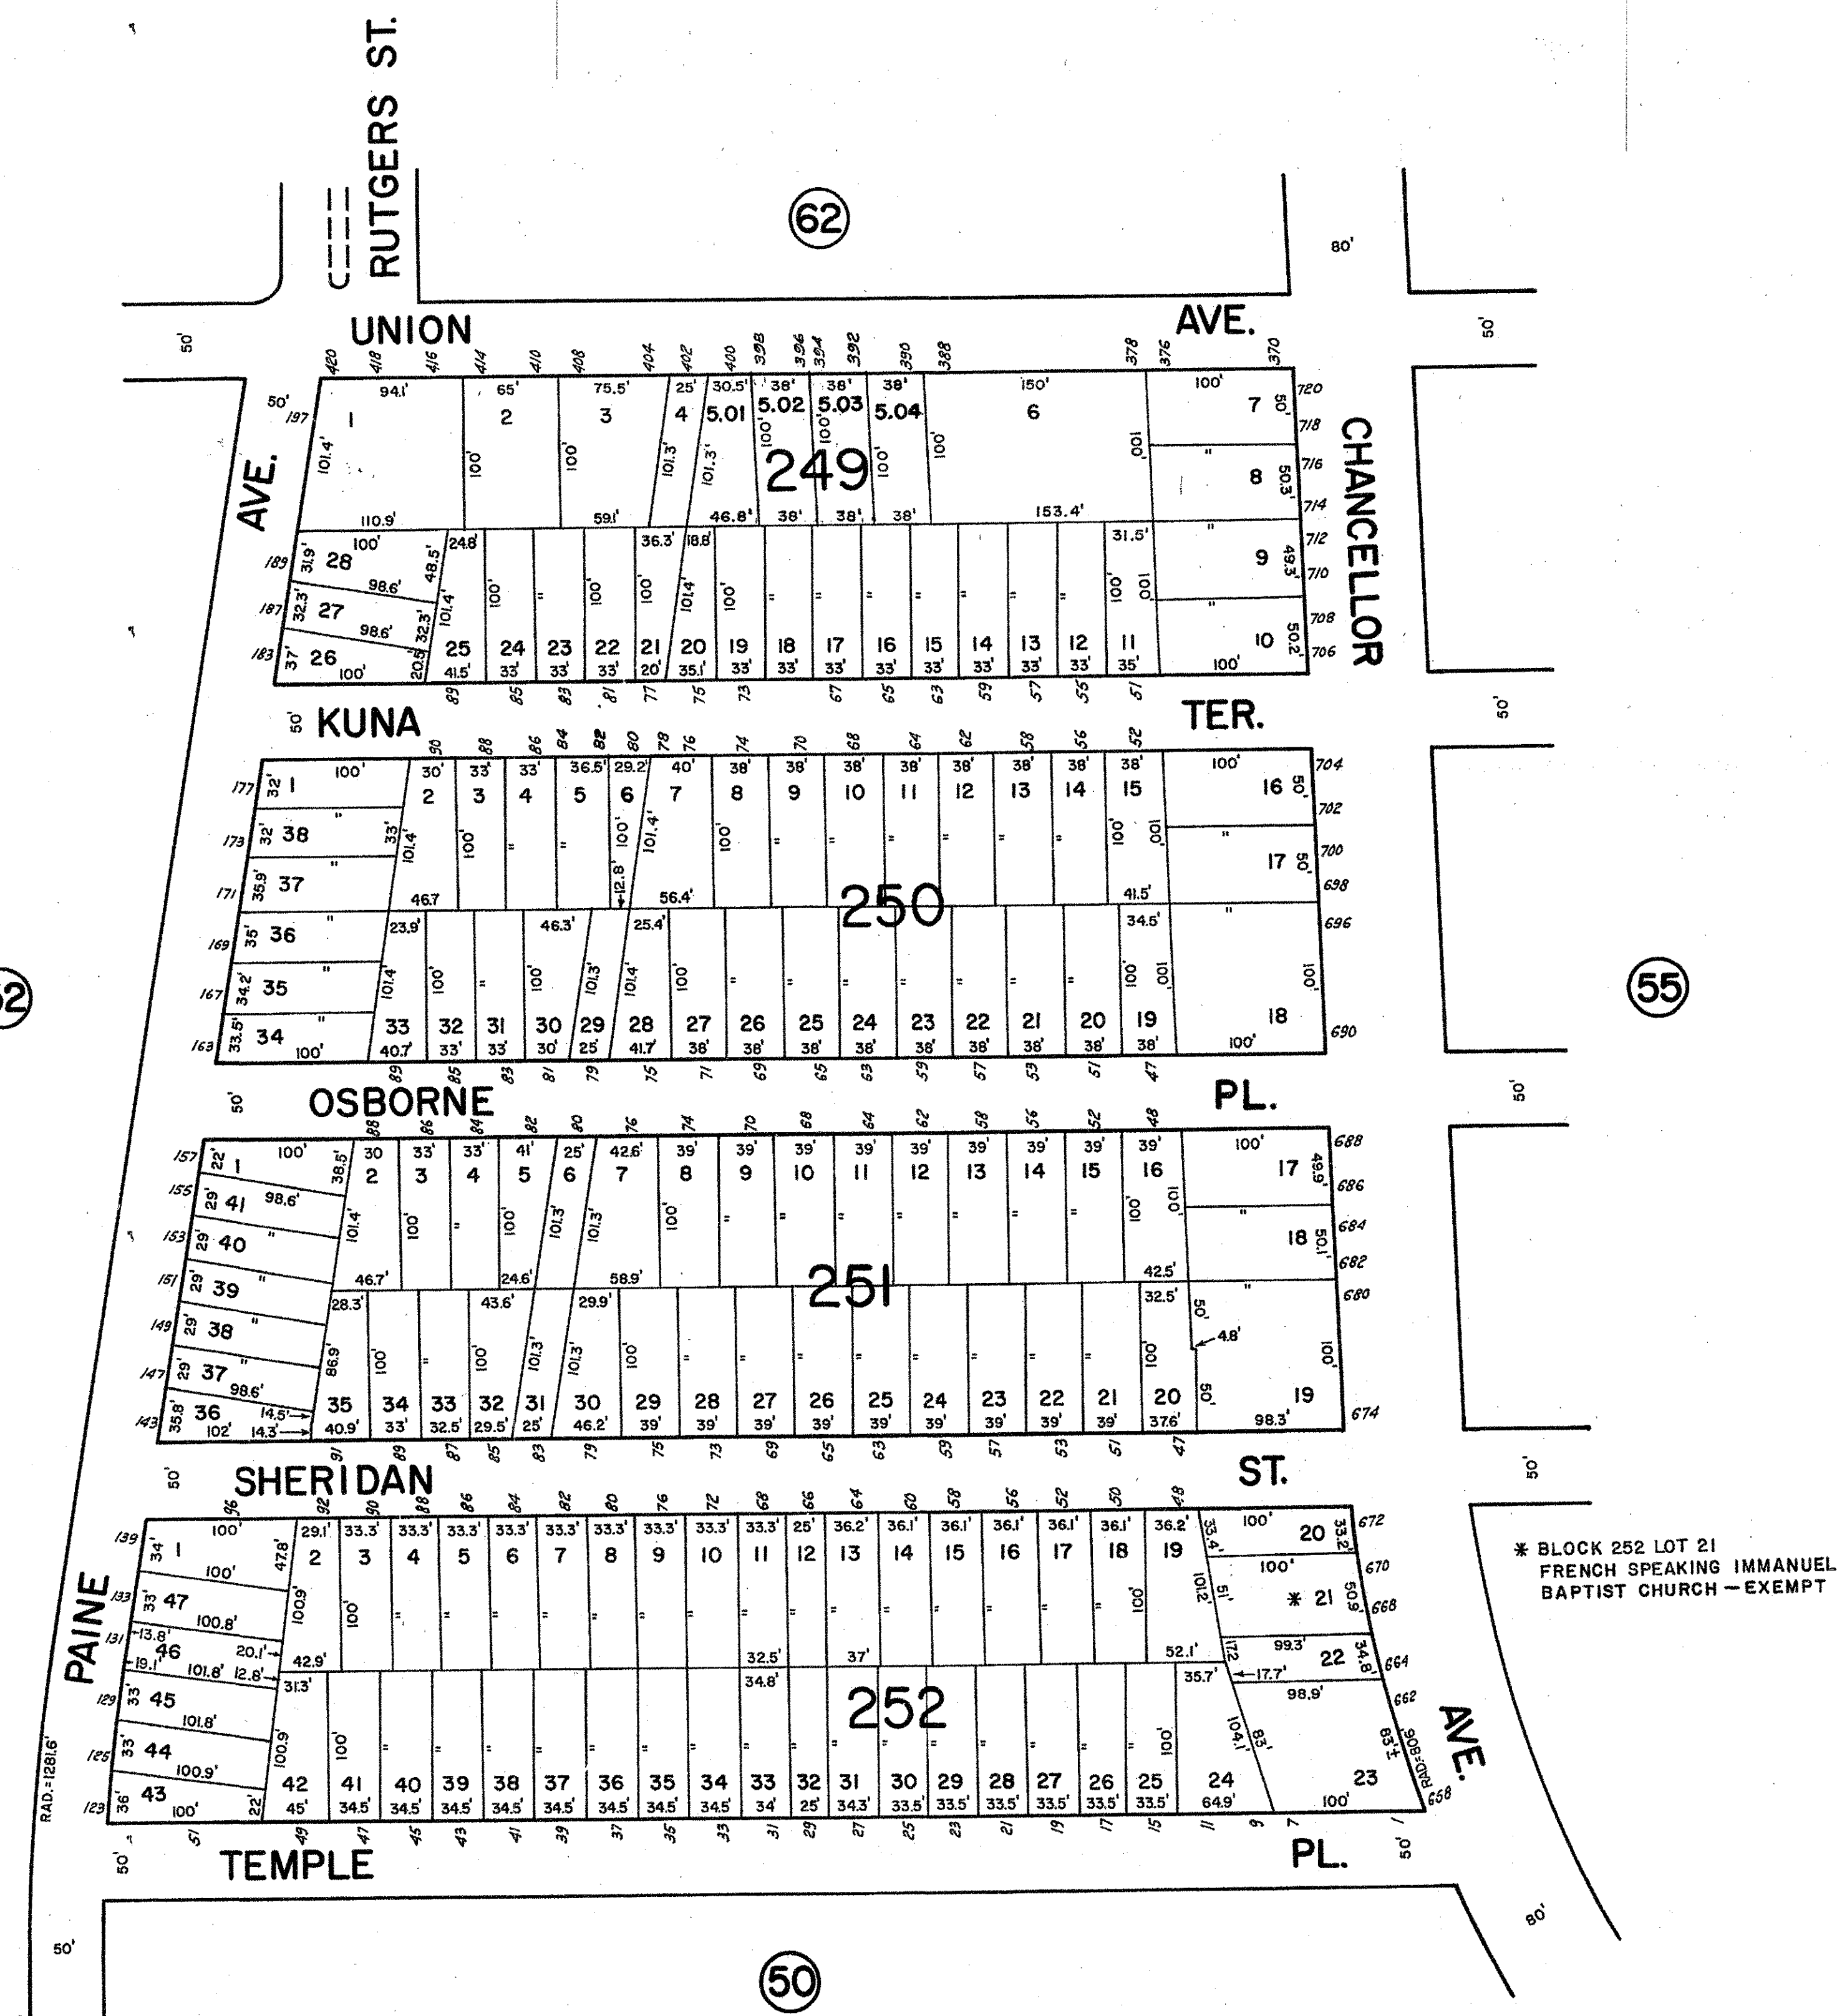

THIS SHEET IS A SCANNED COPY OF THE TAX MAP PREPARED BY APPRAISAL SURVEYS, INC. SEPTEMBER 1997. THE ORIGINAL APPROVED MAP IS ON FILE IN THE ASSESSOR'S OFFICE.

NEW JERSEY DEPARTMENT OF TREASURY
PROPERTY ADMINISTRATION DIVISION
APPROVED AS A TAX MAP
AUTHORITY OF N.J.S.A. 54:11-16
FOR THE DIRECTOR, DIVISION OF
PROPERTY ADMINISTRATION

Sue Davison, CTA Supervising Field Rep

SEP 11 2013 SERIAL NO. T1025

TAX MAP
TOWNSHIP OF IRVINGTON
ESSEX COUNTY, NEW JERSEY
SCALE 1" = 80' DATE 1/31/2013
CASEY & KELLER, INC.
MICHAEL LANZAFAMA, PLS
258 MAIN ST. MILLBURN, NJ 07041
TO SHOW CONDITIONS AS OF JANUARY 31, 2013